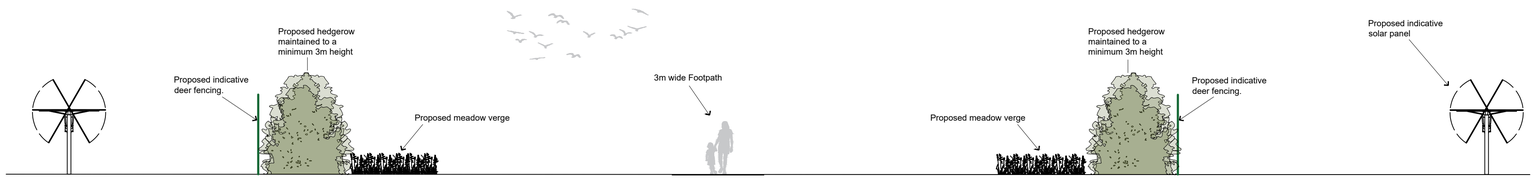

Lewknor Solar Indicative Cross Section

1:100 at A1

0m 2.5m 5m 7.5m 10m

Lewknor section

File Path: 0170-05-03